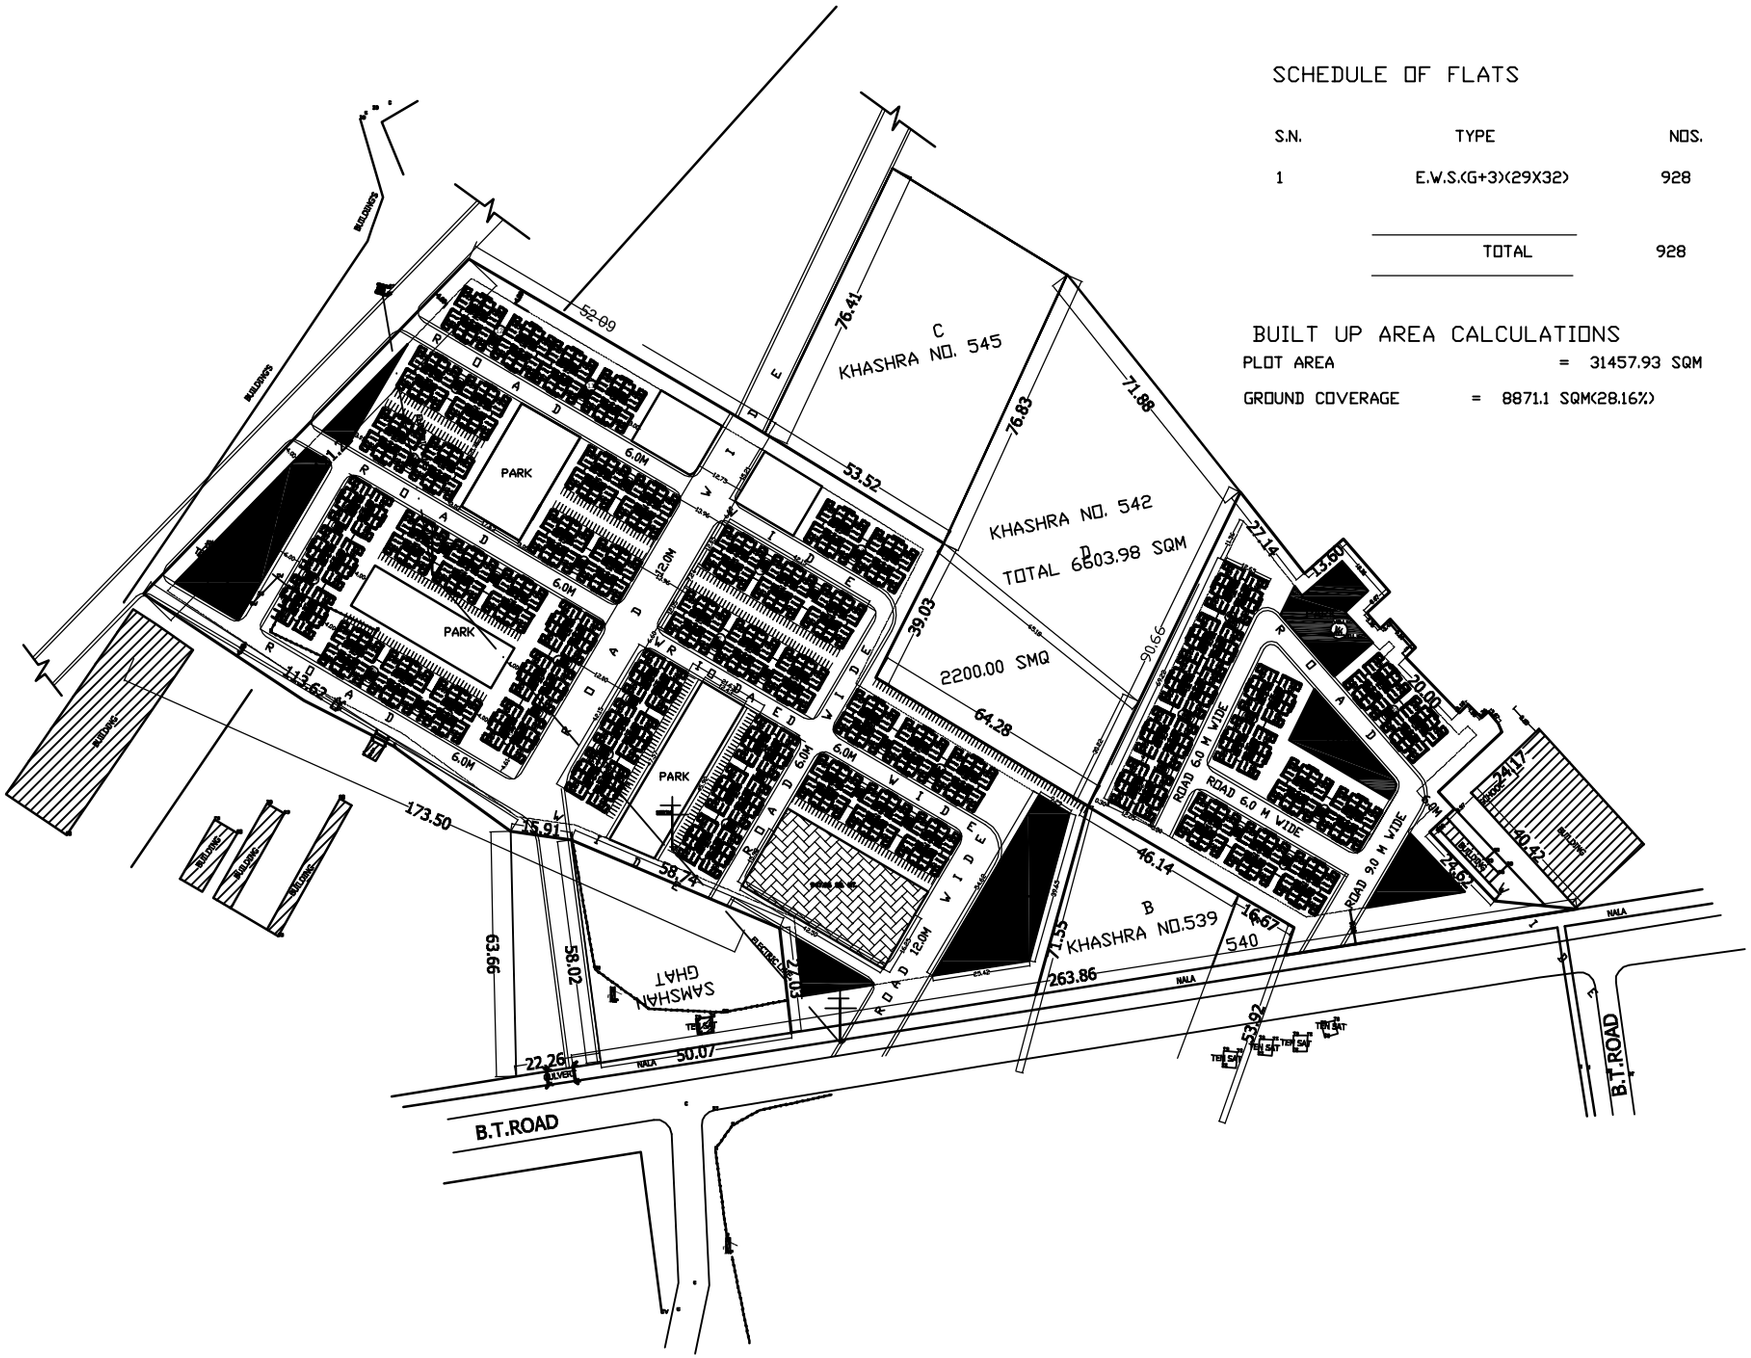

SCHEDULE OF FLATS

S.N.	TYPE	NOS.
1	E.W.S.(G+3)(29X32)	928
	TOTAL	928

BUILT UP AREA CALCULATIONS

PLOT AREA = 31457.93 SQM

GROUND COVERAGE = 8871.1 SQM(28.16%)

S.NO.	DATE	REVISION DESCRIPTION
R1		

GENERAL NOTES :

1. ALL THE DIMENSIONS ON THE DRAWING ARE IN METERS.
2. ONLY WRITTEN DIMENSIONS ARE TO BE FOLLOWED.DRAWING SHOULD NOT BE SCALED IN ANY CIRCUMSTANCES.
3. ALL MAIN DIMENSIONS MUST BE CHECKED AND VERIFIED BY THE CONTRACTORS PRIOR TO TO EXECUTION OF W ORK AT THE SITE.
4. THIS DRAWING IS TO BE READ IN CONJUNCTION WITH ALL RELEVANT STRUCTURAL, SERVICES & FACILITY PLANNING DRAWINGS.
5. IN ARCHITECTURAL DRAWINGS ARE TO BE FOLLOWED FOR THE LOCATION OF ALL STRUCTURAL MEMBERS & MASONRY WALLS. FOR SIZES & REINFORCEMENT DETAILS OF STRUCTURAL MEMBERS, RELEVANT STRUCTURAL DRAWINGS ARE TO BE REFERED.
6. ANY DISCREPANCIES BETWEEN ARCHITECTURAL, STRUCTURAL AND SERVICES DRAWINGS MUST BE BROUGHT TO THE NOTICE OF THE ARCHITECTS IMMEDIATELY & PRIOR TO EXECUTION AT SITE.
7. CO-ORDINATE WITH SERVICES SUCH AS HVAC, PLUMBING &ELECTRICAL, ETC. IS THE RESPONSIBILITY OF THE CONTRACTOR.
8. ALL MASONRY WALLS SHOULD BE ALIGNED WITH THE COLUMNS AS INDICATED ON THE PLAN, IRRESPECTIVE OF THE POSITIONS CALCULATED WITH THE DIMENSIONING.
9. FOR DETAILS, REFER RELEVANT LARGE SCALE DETAIL DRGS. AS INDICATED.

PROJECT :

PROPOSED E.W.S. AT RAJIV GANDHI ENCLAVE

NAME OF DRAWING :

NOTES :	DRAWN BY :
	APPROVED BY :
DRAWING TYPE :	NORTH :
DRAWING PATH :	
PROJECT NO :	DATE : 3.06.18
DRAWING NO : / SCALE :	REVNO :