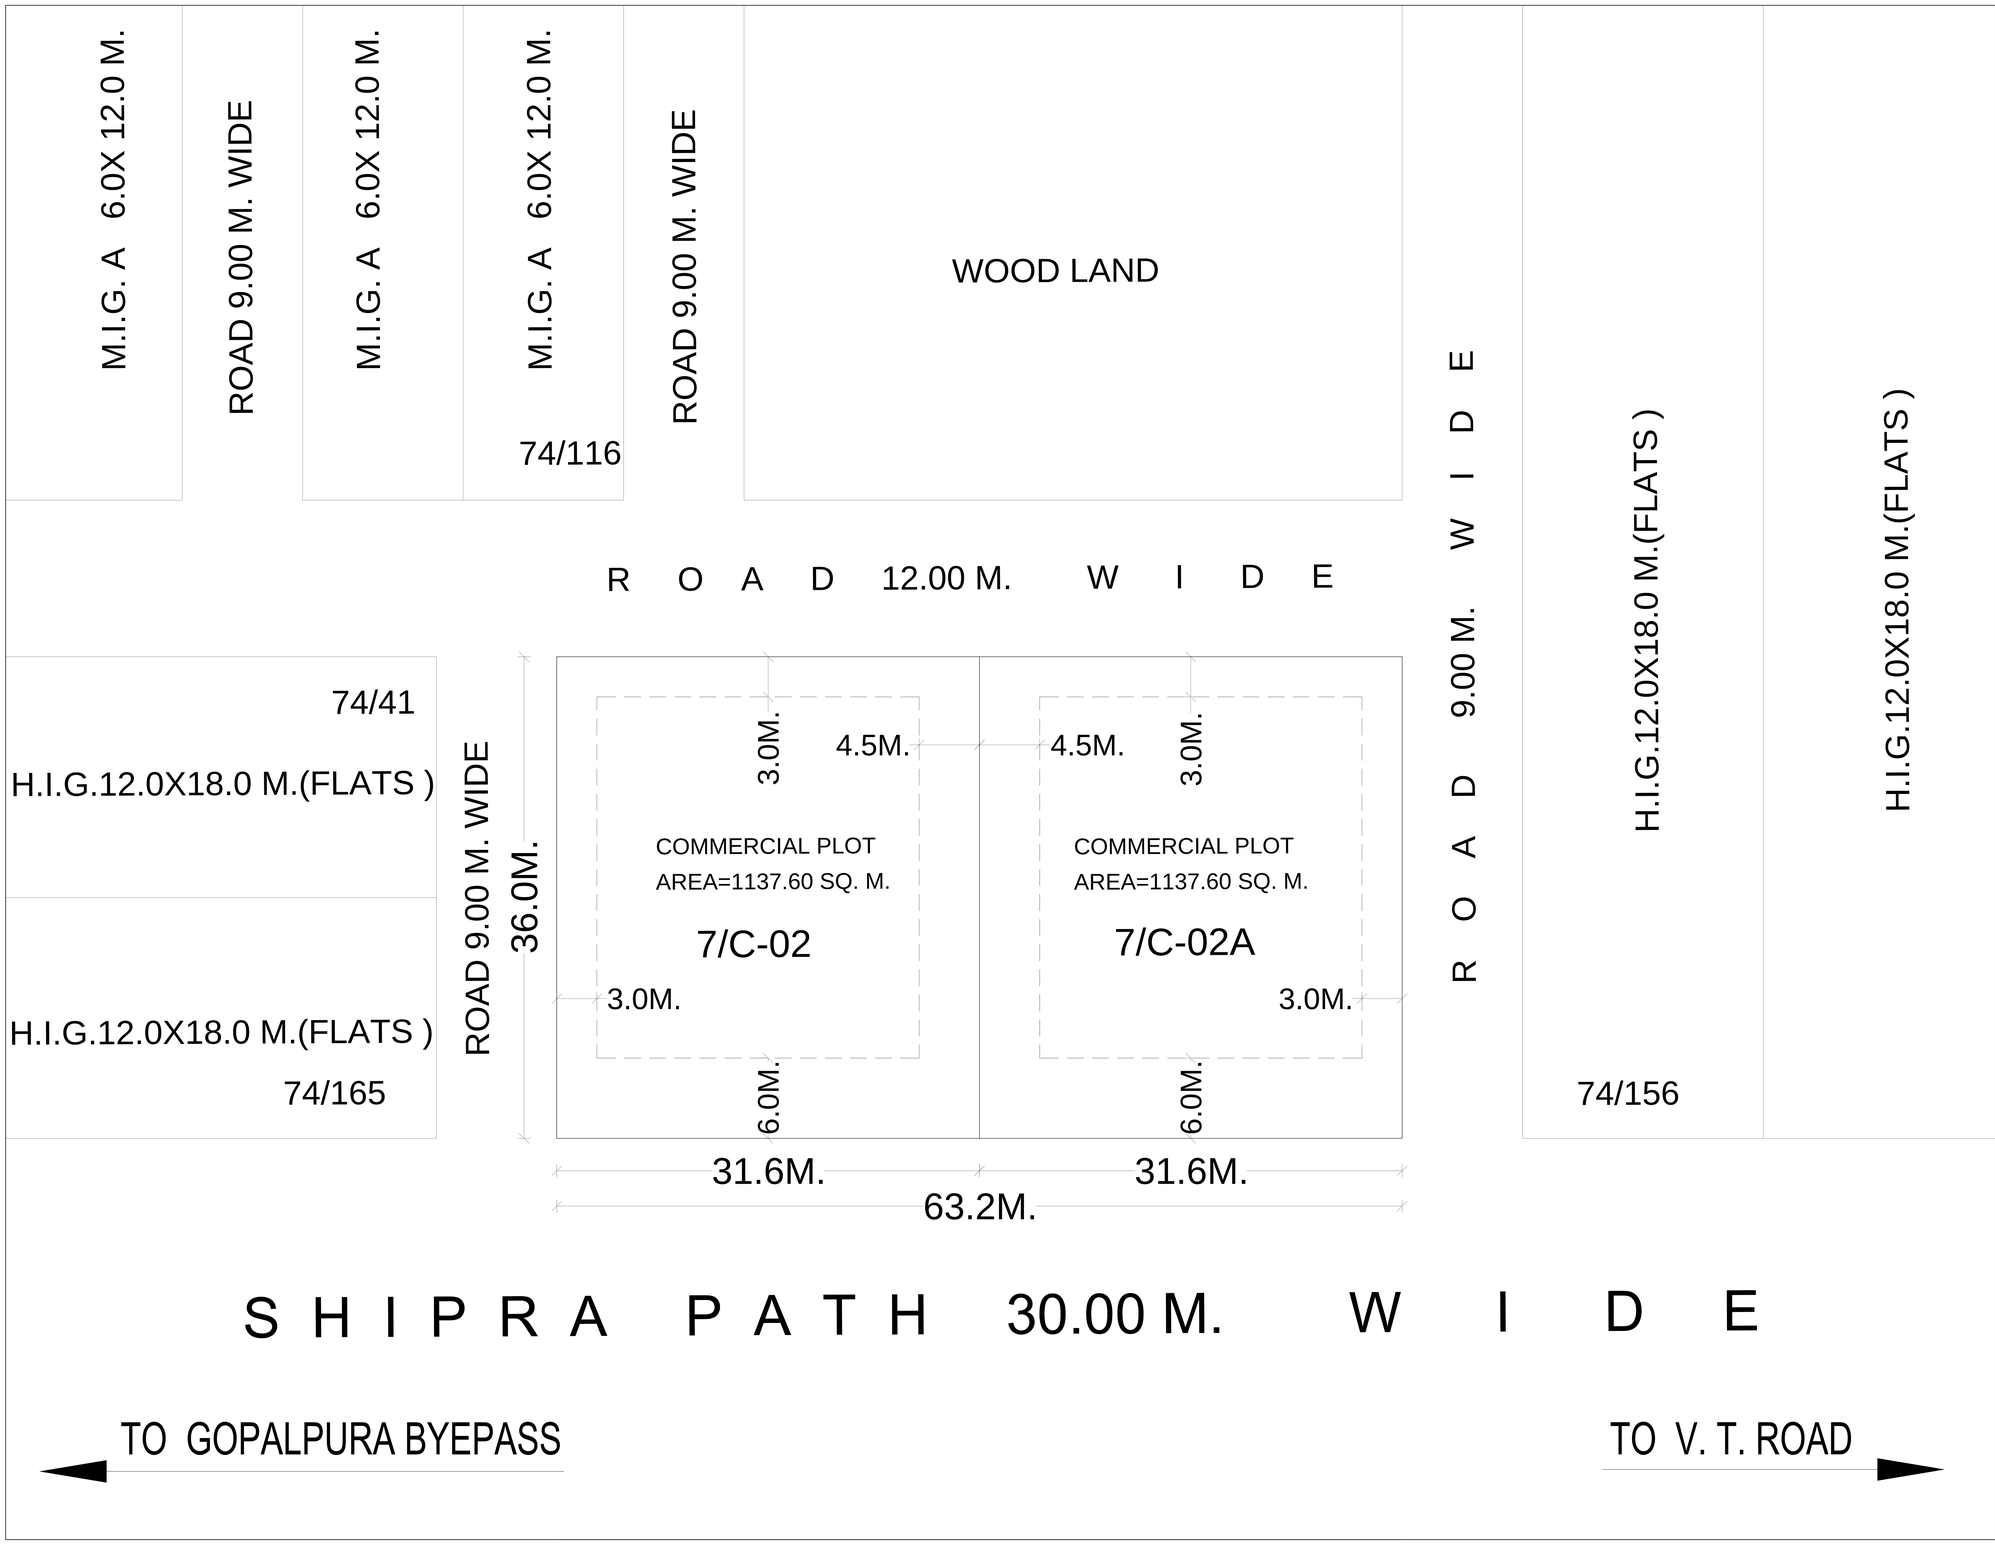

NOTE:- (BOTH PLOTS)

1 SET BACKS:-

EAST	=	6.00 M.
NORTH	=	4.50 M.
SOUTH	=	4.50 M.
WEST	=	4.50 M.

2. OTHER PARAMETERS AS PER UNIFIED BUILDING BYELAWS 2017

APPROVED IN 154 P.C. MEETING HELD ON DATED 15-03-2018 AGENDA ITEM No. 07

ALL DIMENSION ARE IN METERS

MODIFICATION MARKED IN DRG. No. :-RHB/HQ/ DATED :-

N

SITE PLAN OF COMMERCIAL PLOTS NO.7/C-02 & 7/C-02A IN SECTOR-7 SHIPRA PATH MANSAROVAR JAIPUR

DRG. NO.RHB/HQ/2018/09	SCALE -
DATE :- 27-03-2018	FILE NO.
DRAWN BY:- I.L. KUMAWAT	CKD.-GURDEV SINGH(T.P.A.)
(SANT SARAN) ASSISTANT ARCHITECT	(B.S.RAJPUROHIT) DEPUTY TOWN PLANNER
(MRINAL JOSHI) SENIOR TOWN PLANNER	(S.L.SETHI) ADD.CHIEF TOWN PLANNER

RAJASTHAN HOUSING BOARD