R.H.B. Scheme Magra BARMER

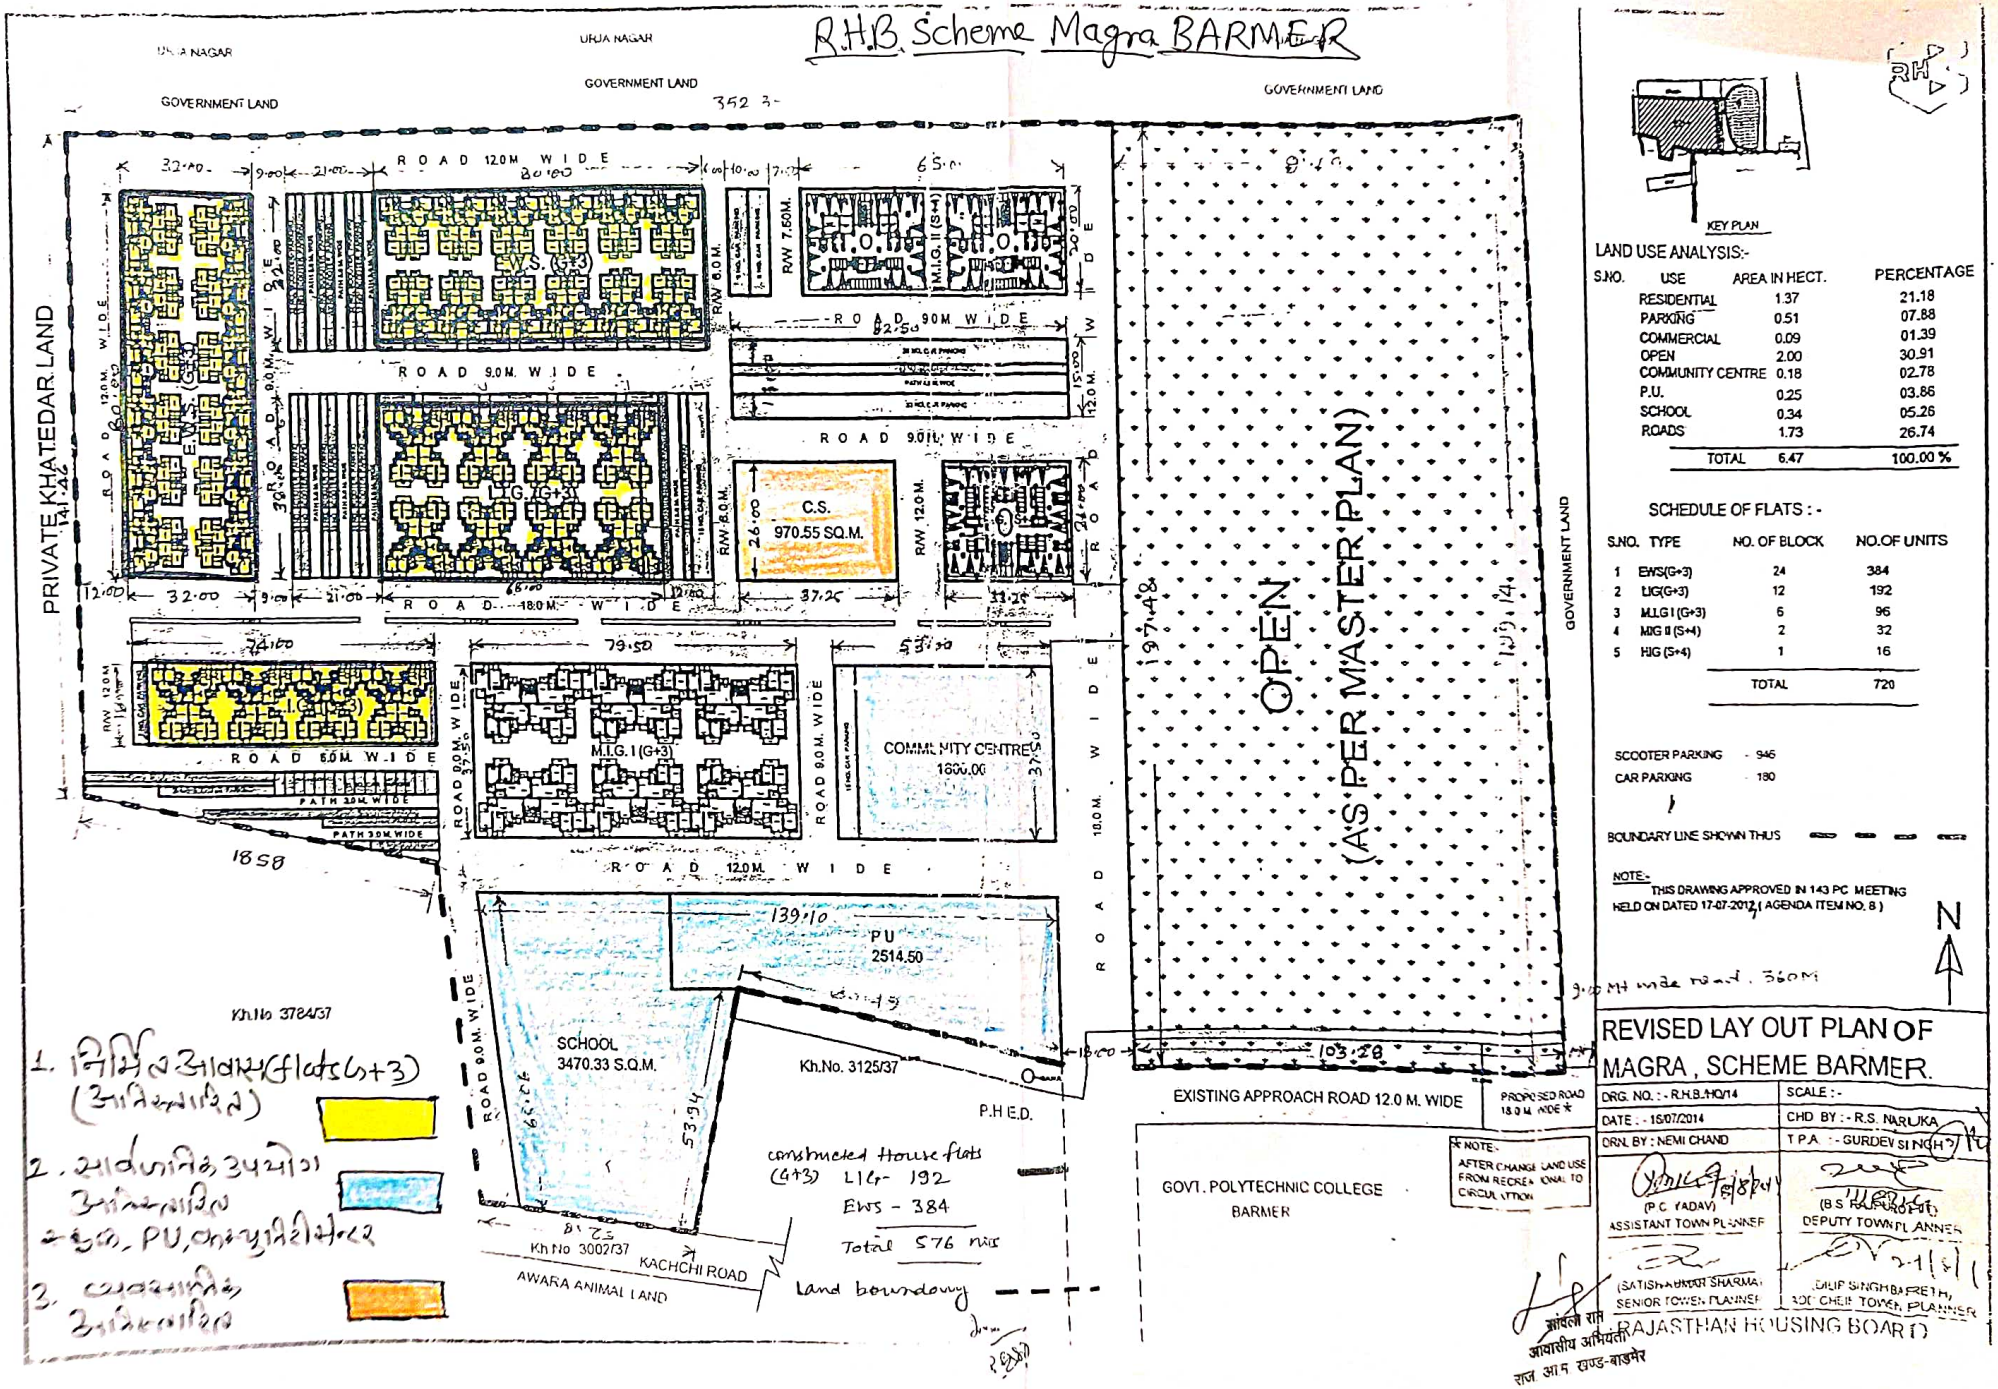

KEY PLAN

LAND USE ANALYSIS:-

S.NO.	USE	AREA IN HECT.	PERCENTAGE
	RESIDENTIAL	1.37	21.18
	PARKING	0.51	07.88
	COMMERCIAL	0.09	01.39
	OPEN	2.00	30.91
	COMMUNITY CENTRE	0.18	02.78
	P.U.	0.25	03.86
	SCHOOL	0.34	05.26
	ROADS	1.73	26.74
	TOTAL	6.47	100.00 %

SCHEDULE OF FLATS :-

S.NO.	TYPE	NO. OF BLOCK	NO.OF UNITS
1	EWS(G+3)	24	384
2	LIG(G+3)	12	192
3	M.I.G I (G+3)	6	96
4	MIG II (S+4)	2	32
5	HIG (S+4)	1	16
	TOTAL		720

SCOOTER PARKING - 946
CAR PARKING - 180

BOUNDARY LINE SHOWN THUS

NOTE:-
THIS DRAWING APPROVED IN 143 PC MEETING HELD ON DATED 17-07-2012 (AGENDA ITEM NO. 8)

NOTE:-
AFTER CHANGE LAND USE FROM RECREATIONAL TO CIRCULATION

9.00 Mt wide road, 360M

N

REVISED LAY OUT PLAN OF MAGRA , SCHEME BARMER.

DRG. NO. : - R.H.B.-HQ/14	SCALE :-
DATE : - 15/07/2014	CHD. BY : - R.S. NARUKA
DRN. BY : NEMI CHAND	T.P.A. : - GURDEV SINGH

(P.C. YADAV)
ASSISTANT TOWN PLANNER

(BS RAJPUROHIT)
DEPUTY TOWN PLANNER

(SATISH KUMAR SHARMA)
SENIOR TOWN PLANNER

(DILIP SINGH BARETH)
ADDL. CHIEF TOWN PLANNER

जांवला राम
आवासीय अभियंता
राज आवास खण्ड-बाड़मेर

RAJASTHAN HOUSING BOARD